FilmL.A., Inc.
6255 W Sunset Blvd, 12th Floor
Hollywood, CA 90028
t: (213)977-8600 - f: (213)977-8601
www.filmla.com

## Summary Information

**Permit No:** F00150120-B **Type of Permit:** FILMING **Release Date:** 04/11/2019

**Production Company** TIME OF DEATH, LLC

**Insured Company Name** TIME OF DEATH, LLC

Contact Phone No. 1 661-257-9430
Contact Phone No. 2
Fax
Address 3900 W. ALAMEDA AVE., 32ND FL.
BURBANK, California 91505

**Production Title** COUNTDOWN

**Type of Production** TV Pilot

**Producer** Matt Medlin

**Director** Justin Dec

**1st AD** Nic Harvard

**Production Manager** Matt Medlin

**FilmL.A. Coordinator** Melissa Levine

**Location Manager** Jay Traynor
Primary Phone Mobile - 213-712-9815
Secondary Phone

**Location Assistant** Tony Rizza
Primary Phone Mobile - 661-860-9993
Secondary Phone

## Fees

| | |
|---|---|
| Posting 600 | $138.00 |
| Posting Max | $483.00 |
| Notification Charge | $170.00 |
| LA CITY LANE AND STREET CLOSURE FEE | $312.00 |
| LA CITY DEPT OF REC AND PARKS PARK MONITOR FEE | $684.00 |
| FILMLA NON-REFUNDABLE FILM PERMIT RIDER FEE | $109.00 |
| LA CITY DEPT OF REC AND PARKS CATERING 75 PLUS PERSONS | $900.00 |
| LA CITY DEPT OF REC AND PARKS MONITOR REPORTING FEE | $152.00 |

**Total Permit Fee** $2,948.00

**Number of Locations** 1

NOT A PERMIT

FilmL.A., Inc.
6255 W Sunset Blvd, 12th Floor
Hollywood, CA 90028
t: (213)977-8600 - f: (213)977-8601
www.filmla.com

## Summary Information — Location

**Location 1 of 1** 

| | | | |
|---|---|---|---|
| **Permit Number** | F00150120-B | **Location Manager** | Jay Traynor |
| **Production Company** | TIME OF DEATH, LLC | Primary Phone | Mobile - 213-712-9815 |
| **Insured Company** | TIME OF DEATH, LLC | Secondary Phone | |
| **Production Title** | COUNTDOWN | | |

| | |
|---|---|
| **Location Address** | 10501 Laramie Pl, Los Angeles, CA, 91311 |
| **Location Type** | Private Residence |
| **Prep Dates** | 4/8/2019 - 4/11/2019 08:00 - 18:00 4 days |
| **Film Dates** | 4/11/2019 - 4/12/2019 16:00 - 06:00 1 day |
| **Strike Dates** | 4/12/2019 - 4/12/2019 08:00 - 18:00 |
| **Open or Closed to the Public** | Closed |
| **Generic Conditions** | *Certain service and personnel fees required by jurisdictional agencies are not collected by FilmL.A. Any such fees must be paid directly to the appropriate agency, and a separate invoice will be provided to the permittee.<br>*LA CITY AND/OR LA COUNTY FIRE CHECKLIST ATTACHED TO FINAL PERMIT. THE PERMITTEE IS RESPONSIBLE FOR COMPLETING CHECKLIST PRIOR TO FILMING ACTIVITY AT THIS LOCATION. NON COMPLIANCE MAY RESULT IN ASSIGNMENT OF A FIRE OFFICER.<br>Community Survey Obtained<br>Equipment staging and vehicles may park on one side of the street only.<br>Must comply with attached Rec & Park Conditions. Note: No smoking in City Parks unless guided by the Rec & Park Film Office Monitor or assigned Uniformed Fire Safety Officer in designated areas<br>Must Maintain 5' Clearance on Sidewalks/Walkways<br>Must maintain local/emergency access<br>No cast or crew parking on area streets<br>No steps from trailers, trucks or motorhomes may be facing road<br>Number of uniformed officers listed on the permit is a minimum requirement. Permittee remains responsible for deploying a sufficient number of uniformed officers to provide traffic and crowd control to ensure the safety of the film crew and the public.<br>Traffic control must be done in accordance w/MUTCD<br>Traffic Officers Required<br>Uniformed officers shall have a copy of the film permit in their possession and are required to confirm that all traffic control signage devices are in place. |
| **Please see attached documents** | 04.11.19 U 28317.pdf<br>Laramie Ave (Alt Closure) Keokuk Ave & Lerida Pl - Countdown (Rev 1).pdf<br>Mason Park Guidelines.pdf |

NOT A PERMIT

FilmL.A., Inc.
6255 W Sunset Blvd, 12th Floor
Hollywood, CA 90028
t: (213)977-8600 - f: (213)977-8601
www.filmla.com

## Summary Information — Location



**Permit Number** F00150120-B
**Production Company** TIME OF DEATH, LLC
**Insured Company** TIME OF DEATH, LLC
**Production Title** COUNTDOWN

**Location Manager** Jay Traynor
Primary Phone Mobile - 213-712-9815
Secondary Phone

**Equipment on Location**

| Type | Quantity |
|---|---|
| 5 or 10 ton trucks | 5 |
| Cast/Crew vehicles | 55 |
| Catering Truck | 1 |
| Condors | 1 |
| Cranes | 1 |
| Cube Trucks | 3 |
| Generator | 1 |
| Picture vehicles | 3 |
| Portable restrooms | 1 |
| Scissor Lifts | 1 |
| Semi Trucks | 5 |
| Stakebed Trucks | 5 |
| Trailers | 3 |
| Vans | 4 |

**Personnel on Location**

| Type | Quantity |
|---|---|
| Cast | 6 |
| Crew | 75 |
| Extras | 5 |
| Off-Duty/Retired LAPD Officer(s) | 2 |
| Rec & Park Monitor required | 1 |

**Filming Activities** Atmospheric Smoke Effects; Drive ups & away; Equipment on sidewalk, in curb lane & across street; Interior and exterior dialogue; Precision driving (within or below posted speed limit only); Wetdown; 2 Condors; RITTER FAN, CANDLE, 5 BACKGROUND CARS, STUNT; Water-based Smoke Effects; Walk & Talk; Blackout tent; MASON PARK – CATERING ONLY (CORNER OF MASON AVE & HIAWATHA ST);

**Special Effects:** F/X Permit # 28317 - SPOT CHECK

| Type | No. Times Per Day | No. Takes Per Take |
|---|---|---|

Description of F/X Scene: ACTOR HOLDING 1 LIT CANDLE
10- CANDLES

**Jurisdiction** **Political:** Los Angeles City - Council District 12 **Police:** Los Angeles Police Department **Fire:** Los Angeles City

**Thomas Guide** **Page:** 500 **Grid:** D3

**Approvals** FILML.A. CLOSURES Yulizza Ramirez

NOT A PERMIT

FilmL.A., Inc.
6255 W Sunset Blvd, 12th Floor
Hollywood, CA 90028
t: (213)977-8600 - f: (213)977-8601
www.filmla.com

## Summary Information — Location



**Permit Number** F00150120-B
**Production Company** TIME OF DEATH, LLC
**Insured Company** TIME OF DEATH, LLC
**Production Title** COUNTDOWN

**Location Manager** Jay Traynor
Primary Phone Mobile - 213-712-9815
Secondary Phone

| | |
|---|---|
| LOS ANGELES CITY DEPARTMENT OF PUBLIC WORKS | Vanessa Martin |
| LOS ANGELES CITY POLICE DEPARTMENT | Vincent Aguirre |
| LOS ANGELES CITY DEPARTMENT OF REC & PARKS - FILM OFFICE | Nicole Robottom |

**Coordinator Note** RIDER B RELEASES LOCATION

**Coordinator Note** MASON PARK %u2013 CATERING ONLY (CORNER OF MASON AVE & HIAWATHA ST)

**Coordinator Note** RAP MONITOR REQUIRED 4/11-4/12, 4P-1A

**Parking**

**Base Camp**
Location Type : 20525 Nordhoff St, Chatsworth, CA, 91311
Other Location

**Crew Parking**
Location Type : 20525 Nordhoff St, Chatsworth, CA, 91311
Other Location

**Parking Notes**
CATERING: FEED IN MASON PARK FOR DINNER 4pm to 1am, BREAKFAST AT STAGE

**Posting "No Parking" signs** B/S OF LARAMIE PLACE FROM LARAMIE AVE NORTH TO DEAD END
B/S OF LARAMIE AVE., - KEOKUK AVE TO LERIDA PL
E/S OF LERIDA PLACE 150FT NORTH OF LARAMIE AVE
B/S OF OSO AVE. 150FT SOUTH OF KEOKUK AVE

**Approximate Footage** more than 1800 **Log Number** 237345

**Date(s)** 4/11/2019 to 4/11/2019 **Time(s)** 00:00 to 00:00

**Posting "No Parking" signs** N/S HIAWATHA ST., 350FT EAST OF MASON (WORKING TRUCKS)

**Approximate Footage** 301 - 600 **Log Number** 237346

**Date(s)** 4/11/2019 to 4/12/2019 **Time(s)** 00:00 to 00:00

**Lane / Full Closure** ALTERNATING DIRECTIONAL CLOSURE OF LARAMIE AVE, KEOKUK - LERIDA PLACE

**Approximate Footage** 0 - 300

NO PERMIT

FilmL.A., Inc.
6255 W Sunset Blvd, 12th Floor
Hollywood, CA 90028
t: (213)977-8600 - f: (213)977-8601
www.filmla.com

## Summary Information — Location

**Location 1 of 1** 

| | | | |
|---|---|---|---|
| **Permit Number** | F00150120-B | **Location Manager** | Jay Traynor |
| **Production Company** | TIME OF DEATH, LLC | Primary Phone | Mobile - 213-712-9815 |
| **Insured Company** | TIME OF DEATH, LLC | Secondary Phone | |
| **Production Title** | COUNTDOWN | | |

**Date(s)** 4/11/2019 to 4/11/2019 **Time(s)** 16:00 to 06:00

NOT A PERMIT

F-315-U

**LOS ANGELES FIRE DEPARTMENT**

Permit #F00150120-B

Permit No: 28317

Date Issue 4/9/2019

SPECIAL PERMIT TO USE SPECIAL EFFECTS

State Lic No 3554.08

| | | | | | |
|---|---|---|---|---|---|
| Name: | ORNELAS, DAVID | Address: | PO Box 1792 | Phone: | (760) 686-3267 |
| Company: | | City: | WRIGHTWOOD | Mobile: | (760) 686-3267 |
| Email: | djornelas04@gmail.com | State: | CA Zip: 92397 | Fax: | |

2nd Operator: 3554.08 ORNELAS, DAVID

Production Title: COUNTDOWN Production Company: TIME OF DEATH LLC

Location: 10501 LARAMIE PL

**PERMISSION IS HEREBY GRANTED TO SIMULATE:**

ACTOR HOLDING 1 LIT CANDLE

**USING THE FOLLOWING SPECIAL EFFECTS MATERIAL:**

10- CANDLES

**UNDER THE FOLLOWING CONDITIONS:**

UNDER THE DIRECT SUPERVISION OF ORNELAS, DAVID, 3554.08 AND SPOT CHECK FOR EFFECTS ONLY FP# 150120

**ADDITIONAL TERMS AND CONDITIONS**

992.6 HSC RESPONSIBILITY. The Company representative shall provide to the authority having jurisdiction the name and license number of the special effects operator who shall have the authority, responsibility and be in charge of handling all Special Effects Material. The company representative shall also allocate sufficient time to the Special Effects Pyrotechnic Operator to prepare for the transportation, parking, storing, securing daily, discharging, disposing of, or otherwise handling of fireworks, pyrotechnic devices, or materials in a sane manner. Upon completion of firing, no unauthorized person shall be permitted access to the firing area until the licensed pyrotechnic operator has determined the area to be safe and secure.

NOTICE: The permittee and production company shall be advised that this permit in no way removes or modifies their responsibility to comply with any other applicable laws or ordinances, including those relating to excessive noise.

57.105.8 THE CHIEF SHALL HAVE THE POWER TO REVOKE OR SUSPEND ANY SPECIAL PERMIT UPON VIOLATION OF THE TERMS AND CONDITIONS IN ACCORDANCE WITH PROVISIONS OF SECTION 57.105.5 OF THE LOS ANGELES MUNICIPAL CODE.

SUBJECT TO FIELD INSPECTION NO DEVIATION WITHOUT WRITTEN PERMISSION

TEMPORARY FROM

**4/11/2019** TO

Fire Chief
By: OWENS
Phone: 213 978-3670

lafd:rev 2/2017

NOT A PERMIT

Permit #F00150120-B

Ⓢ TRAFFIC SIGNAL

● TRAFFIC CONE

TYPE I W/ SIGN

HIGH LEVEL WARNING DEVICE

**ALL TRAFFIC CONTROL WILL BE INSTALLED TO MEET OR EXCEED THE LATEST CA-MUTCD MINIMUM REQUIREMENTS**

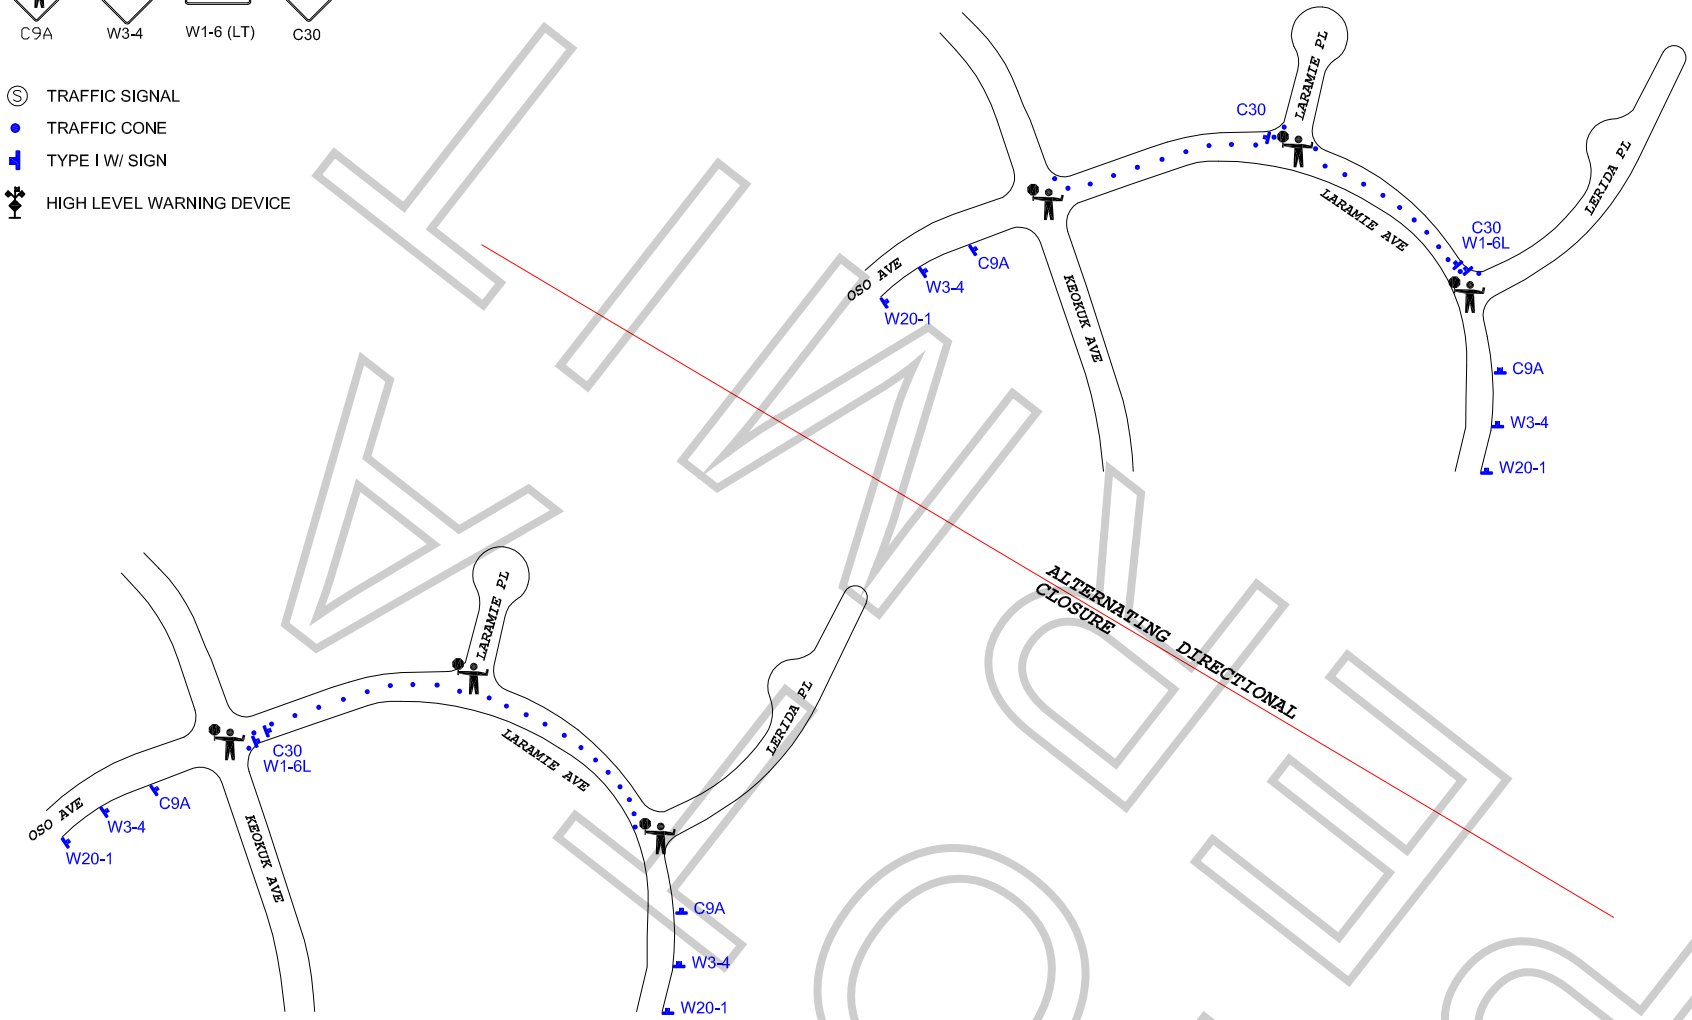


EXHIBIT ONLY

## WORK ZONE TRAFFIC CONTROL PLAN
## GENERAL NOTES

1. DATE/TIME: 4-11-19 FROM 16:00 HOURS TO 06:00 HOURS.

2. ALL SIGNING, STRIPING, AND TRAFFIC CONTROL DEVICES SHALL CONFORM TO THE (CURRENT) STATE OF CALIFORNIA DEPARTMENT OF TRANSPORTATION (CALTRANS) STANDARD PLANS AND STANDARD SPECIFICATIONS, CALIFORNIA MUTCD, AND ANY ADDENDUMS THERETO, AND AS SHOWN ON THESE PLANS, SYMBOLS AND ABBREVIATIONS USED ARE SHOWN ON CALTRANS STANDARD PLANS.
3. THERE WILL BE NO INTERFERENCE WITH TRAFFIC SIGNALS OR CROSSWALKS.
4. CONES WILL BE 28" MINIMUM HEIGHT AND HAVE REFLECTORIZED SLEEVES FOR NIGHT WORK.
5. POLICE WILL DIRECT TRAFFIC IF NECESSARY.

| | |
|---|---|
| TCP FOR: | TIME OF DEATH LLC: "COUNTDOWN" |
| LOCATION: | ALT DIRECTIONAL CLOSURES<br>LARAMIE AVE FROM LERIDA PL TO KEOKUK AVE<br>CHATSWORTH, CALIFORNIA |
| CONTACT: | MIKE WEBSTER<br>OFFICE# 323-579-1173<br>JAY TRAYNOR<br>PH# 626-234-9391 |
| | JCL TRAFFIC SERVICES<br>(213) 622-9775<br>C31-CA Lic # 805357 |
| DATE / REVISIONS | DRAFTER: MARIO MENJIVAR<br>SCALE: N.T.S.<br>FILM LA: ML |

PARK FILM OFFICE
City of Los Angeles, Department of Recreation and Parks
4730 Crystal Springs Drive, (Mail Stop 664)
Los Angeles, California 90027
Telephone: (323) 644-6220 Fax: (213) 847-6056

NOT A PERMIT

# Film Production Guidelines

Welcome to the City of Los Angeles, Department of Recreation and Parks (Department). In our partnership to protect the environmental integrity of our parks the Park Film Office is providing guidelines to ensure a safe and successful film shoot. Please review and provide copies of these guidelines to the appropriate responsible persons. Thank you for the continuous use of our parkland.

## MASON PARK – CATERING ONLY
### (CORNER OF MASON AVE & HIAWATHA ST)

- **Ok for catering at Mason Park on April 11, 2019 & April 12, 2019.**
- **Ok to set up for catering on the grass with freestanding pop up tents, tables and chairs. Staking is prohibited.**
- **Must work around and not interfere with park activities.**
- **Fire extinguisher required for generators on site.**
- **Use of City utilities (water and electricity) is $75 per use, per day and the company will be invoiced by the Park Film Office.**
- **Pyrotechnics, explosions, stunts and special effects may be considered on a case-by-case basis for exterior use only and requires approval by LAFD and the Park Film Office. Any special effects that may cause damage to the interior/exterior of cave integrity are not permitted.**
- **Vehicles and/or heavy equipment are not allowed on turf areas unless prior approval is given by the Park Film Office.**
- **Production companies must provide their own restroom and trash receptacles. The City dumpsters and trash cans cannot be used so all self-generated trash has to be removed and disposed of off-site.**
- **No simulated sex allowed on Park property.**
- **No nudity allowed on Park property.**
- **Film permits do not provide exclusive use of a park or recreation area.**
- Service roads, parking lot driveway access, handicap or electric vehicle designated parking stalls may not be blocked or restricted. Emergency vehicle access lanes must be maintained in parking lots and park streets at all times.
- A 20 Foot unobstructed lane must be maintained between parked vehicles/trailers in all parking lots and Recreation and Parks roadways for emergency vehicle access.
- Due to underground plastic irrigation lines and trees having shallow root systems, staking and or drilling into turf, rocks, trees or asphalted areas is not permissible unless prior approval is given by the Park Film Office. This approval will be noted in the permitted guidelines.
- Locked park gates can only be accessed by a Park Film Office Monitor. Security of open gates must be provided by the permitted company. Any equipment that is

permitted to stay overnight must be guarded by the permitted company's security group.

- Alterations to natural or manmade surroundings or content of the park are not permissible unless documented in these specific guidelines. The permit holder is financially responsible for all remediation should there be any damage or unauthorized alteration to Department property. The remediation and cost of will be determined by the Park Film Office.
- A Park Film Office Monitor(s) may be assigned to the permitted location. Their job is to ensure guidelines are followed, liaison between park patrons, other City employees and a communication link between Permitee and the Park Film Office for any additional needs or authorizations. When the Park Film Office is closed the Park Film Monitor has the authority and responsibility to modify these guidelines within the parameters given to them by their supervisor. The Park Film Monitor has access 24/7 to contact their supervisors if needed. The Permitee will be required to adhere to the instructions, restrictions and requests given by the Park Film Monitor.
- **No Smoking unless in designated area**
- Smoking is prohibited on all Department properties. An exception has been made for permitted film production companies to smoke in areas that are designated by the Fire Safety Officer or Park Film Monitor. If a Fire Safety Officer or Park Film Monitor is not assigned to the Permitee there will be no smoking with the exception of an actor smoking while performing or as part of the scene.
- A designated smoking area may not be near any patron activity or facility. Large buckets of sand or water must be placed in this area for disposal of tobacco or tobacco related products. The designated smoking area may be revoked or not allowed depending on weather and location conditions. Failure to comply with the smoking restrictions may result in a fine.

## F-150120-B TIME OF DEATH, LLC "COUNTDOWN"

NOT A PERMIT